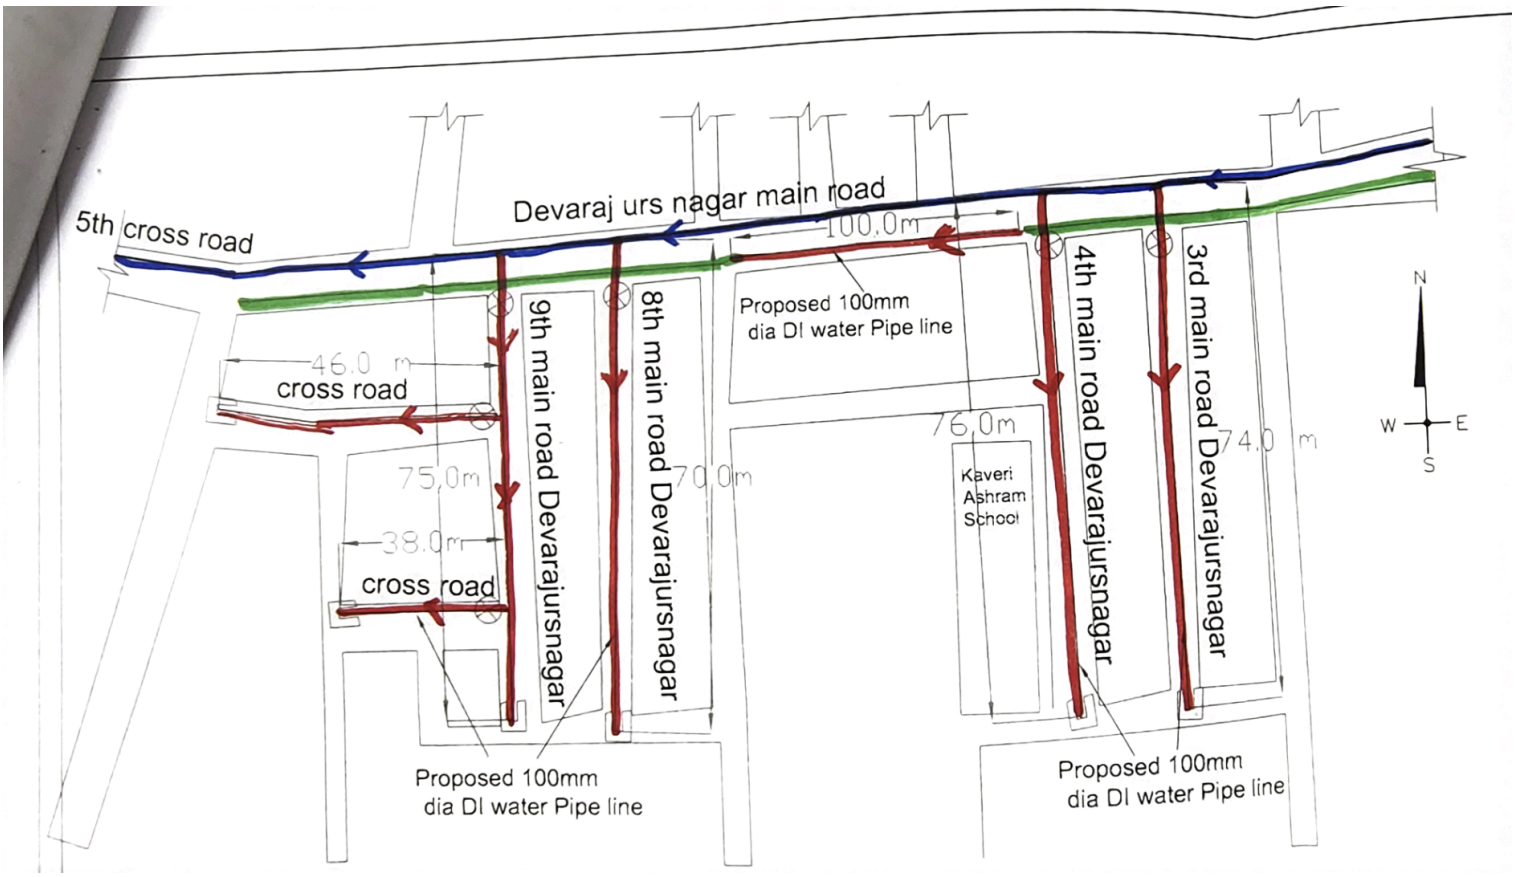
5th cross road
Devaraj urs nagar main road
100.0m
Proposed 100mm
dia DI water Pipe line
46.0 m
cross road
9th main road Devarajursnagar
8th main road Devarajursnagar
70.0m
75.0m
38.0m
cross road
Proposed 100mm
dia DI water Pipe line
76.0m
Kaveri
Ashram
School
4th main road Devarajursnagar
3rd main road Devarajursnagar
74.0 m
Proposed 100mm
dia DI water Pipe line
N
W
E
S

Estimate for the work of Providing and laying 100mmdia water pipe line in place of 75/100mm dia CI water pipeline and improve water facilities and to aviod frequent Contamination Complaint in 9th main,8th main,4th main,3rd main in Devarajaras nagara under Jagajeevanaramanagara service station of AEESW-2 Sub Division

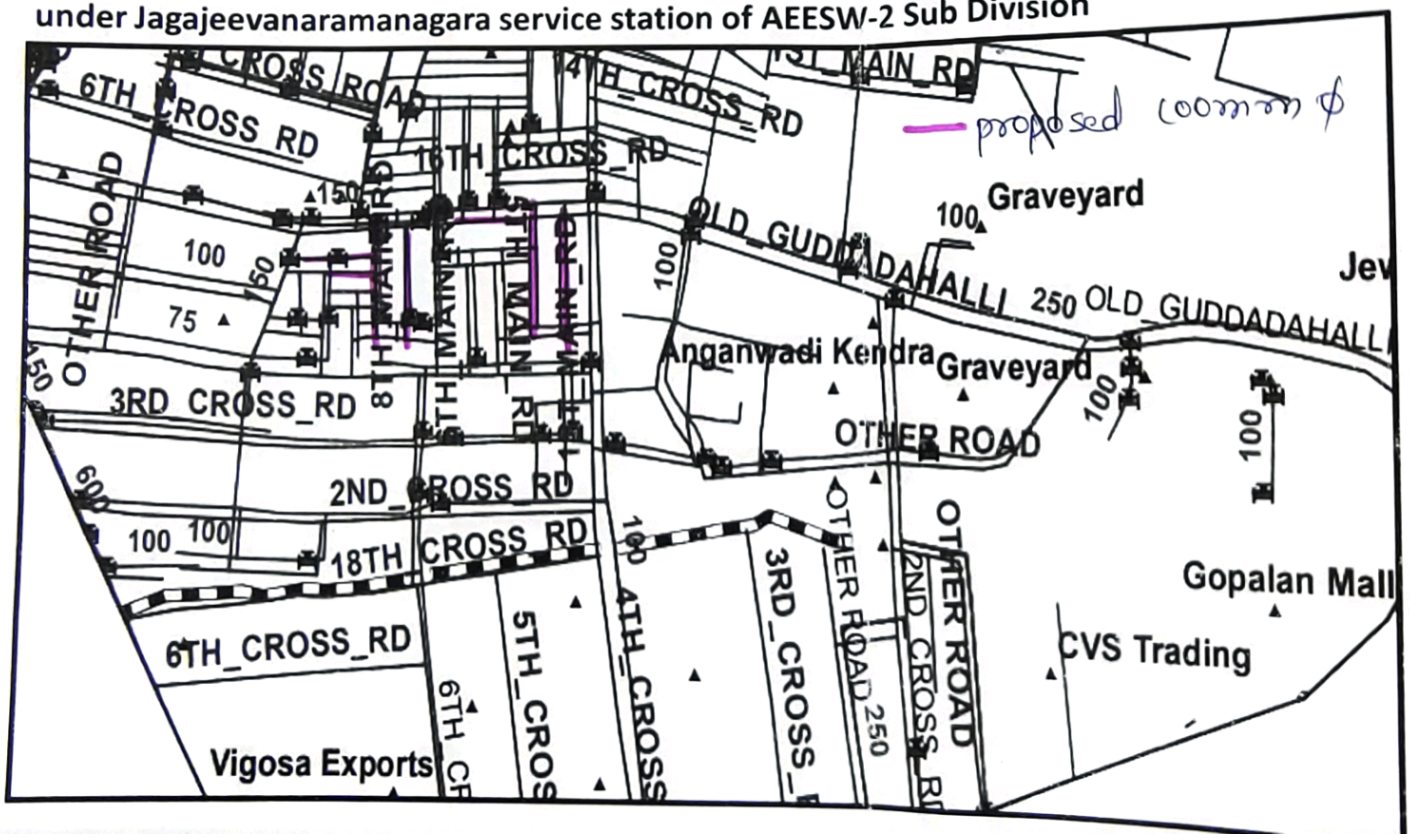

Estimate for the work of Providing and laying 100mmdia water pipe line in place of 75/100mm dia CI water pipeline and improve water facilities and to aviod frequent Contamination Complaint in 9th main,8th main,4th main,3rd main in Devarajaras nagara under Jagajeevanaramanagara service station of AEESW-2 Sub Division

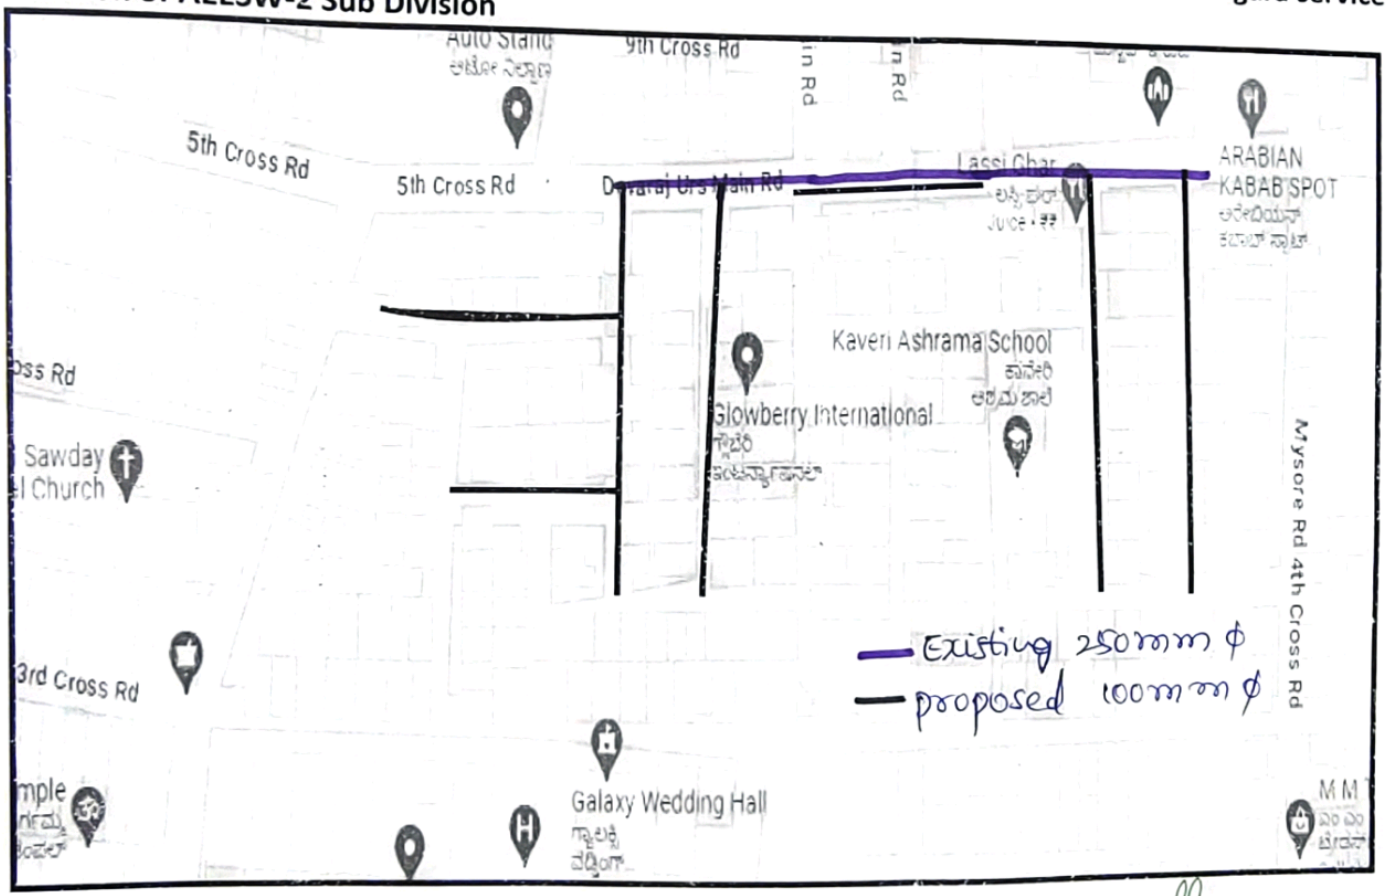

AE

AEE

EESW-1